Mariyannana Palya

NOTES:-

1) Do Not Scale The Drawings

2) All Dimensions Are In meters

INDEX

CC ROAD

Asst. Executive Engineer
Project Division
Yelahanka Zone
BBMP, Bangalore - 92

PROJECT	Improvements to Roads and Drains in Ward No-07 Byatarayanapura
CLIENT	BBMP

CIVIL PRO
STRUCTURAL ENGINEERS, ARCHITECTS
& PROJECT MANAGEMENT CONSULTANTS
No. 4, 7th MAIN,
MALLESWARAM BANGALORE-560003
Ph : 23444801
Mob : 91-9448227083,91-9972924526
E-mail: rudraprasad3@rediffmail.com
Web: www.arkengineeers.com

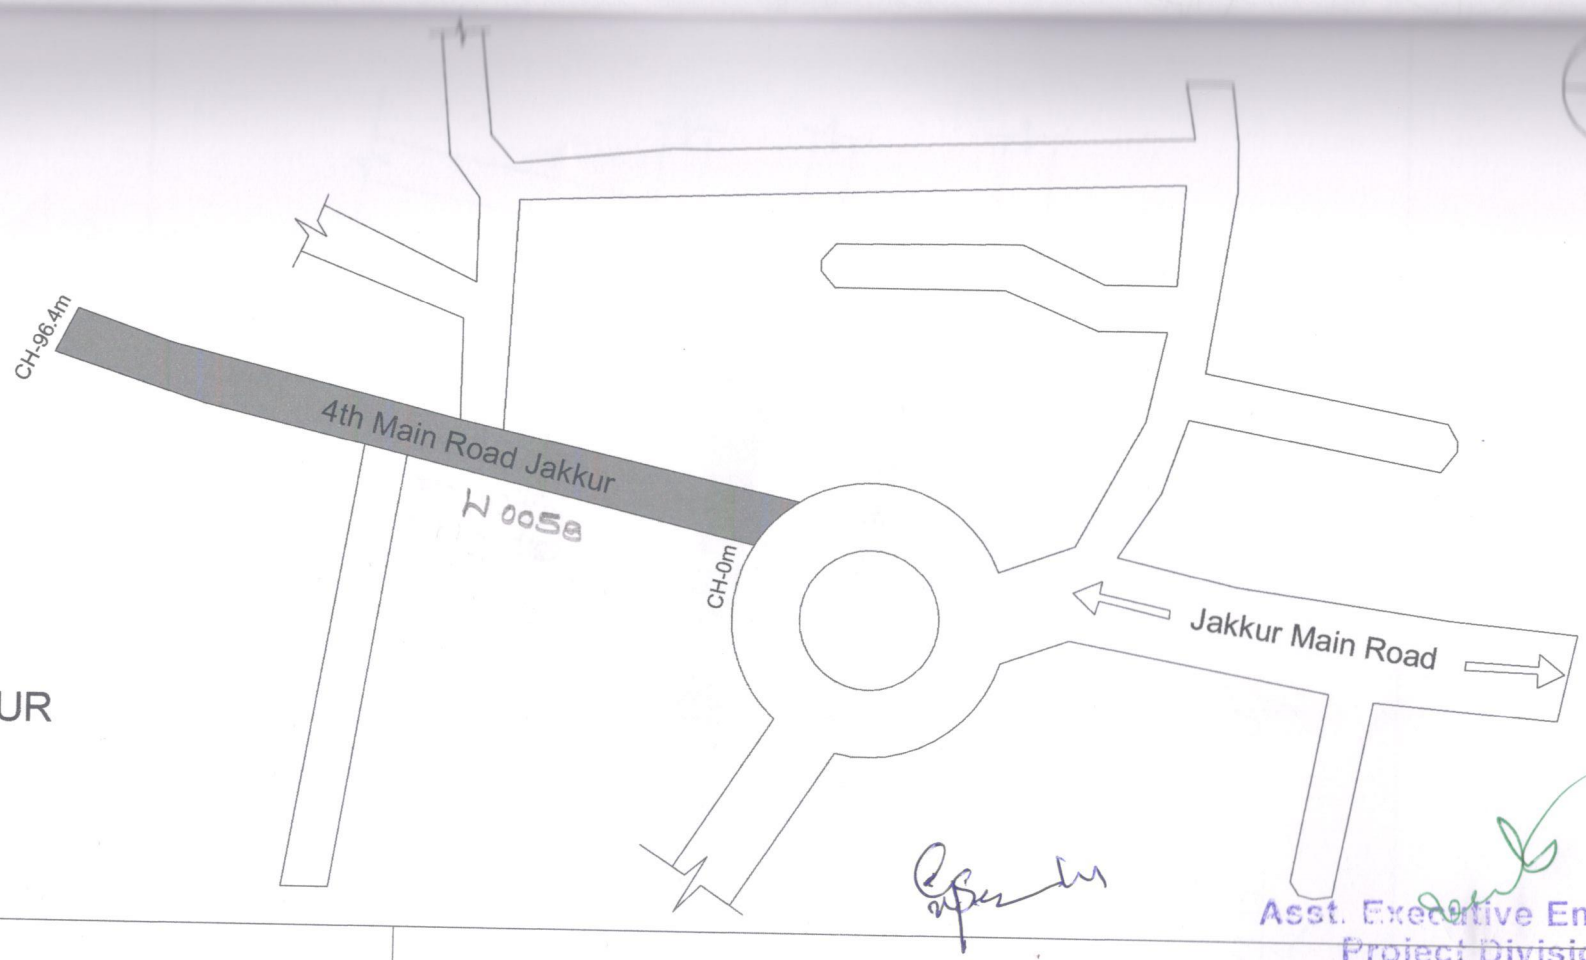

NOTES:-

1) Do Not Scale The Drawings

2) All Dimensions Are In meters

INDEX

CC ROAD

Asst. Executive Engineer
Project Division
Yelahanka Zone
BBMP, Bangalore - 92

PROJECT	Improvements to Roads and Drains in Ward No-07 Byatarayanapura
CLIENT	BBMP

CIVIL PRO
STRUCTURAL ENGINEERS, ARCHITECTS & PROJECT MANAGEMENT CONSULTANTS
No. 4, 7th MAIN,
MALLESWARAM BANGALORE–560003
Ph : 23444801
Mob : 91–9448227083,91–9972924526
E–mail: rudraprasad3@rediffmail.com
Web: www.arkengineeers.com

Vayunandana Layout

Asst. Executive Engineer
Project Division
Yelahanka Zone
BBMP, Bangalore - 92

NOTES:-

1) Do Not Scale The Drawings
2) All Dimensions Are In meters

INDEX

CC ROAD

PROJECT	Improvements to Roads and Drains in Ward No-07 Byatarayanapura	CIVIL PRO **STRUCTURAL ENGINEERS, ARCHITECTS & PROJECT MANAGEMENT CONSULTANTS** No. 4, 7th MAIN, MALLESWARAM BANGALORE-560003 Ph : 23444801 Mob : 91-9448227083,91-9972924526 E-mail: rudraprasad3@rediffmail.com Web: www.crkengineers.com
CLIENT	BBMP	

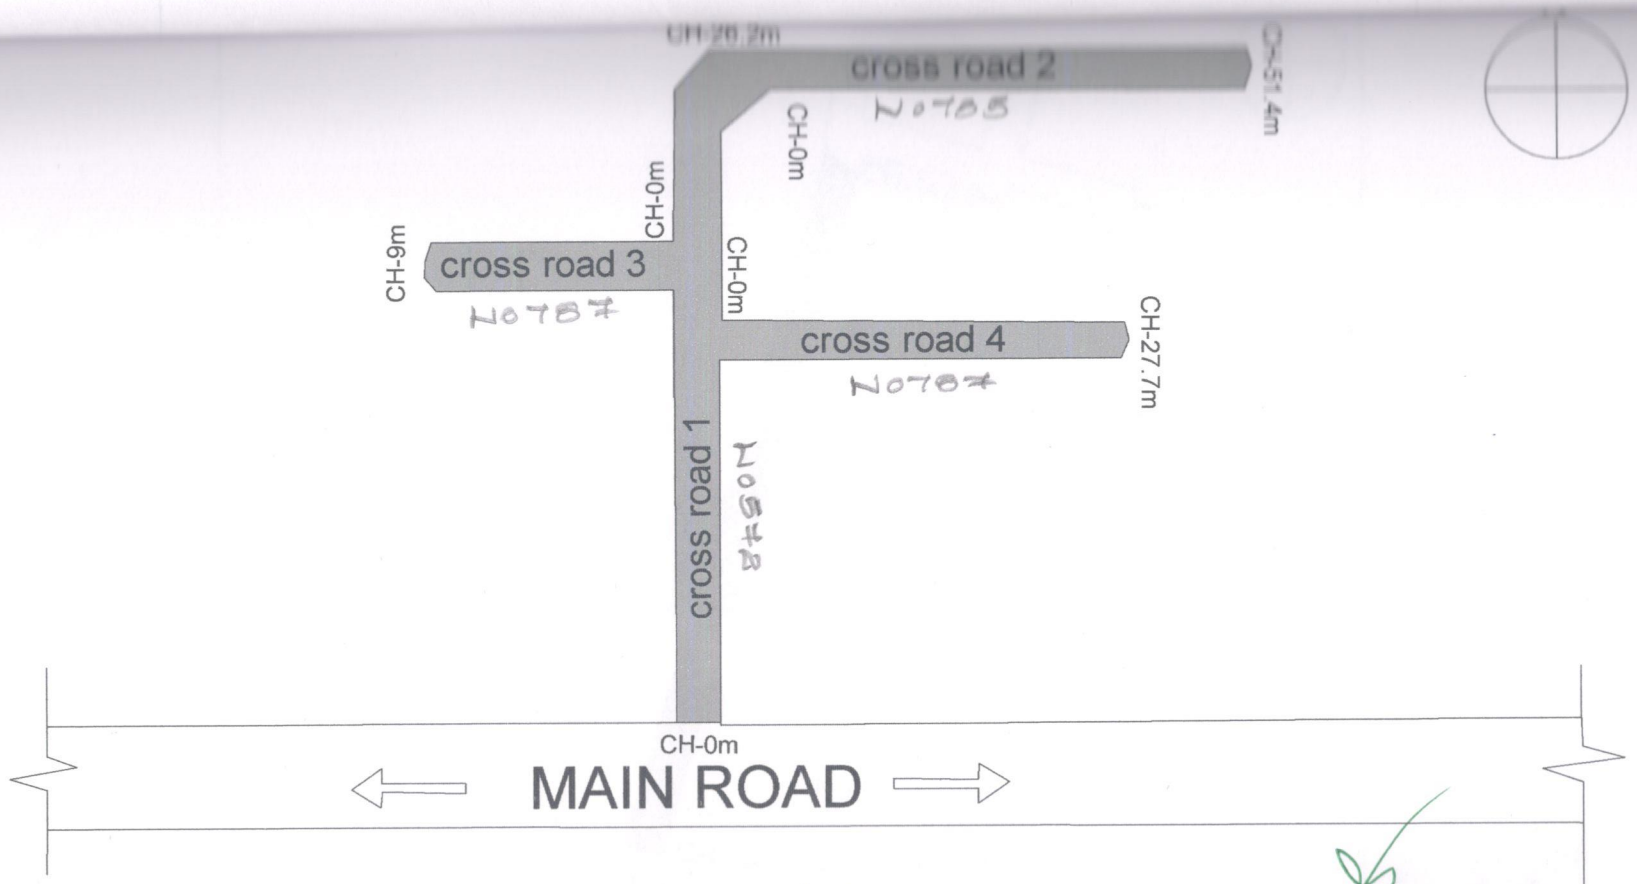

Sanjivini nagara

Asst. Executive Engineer
Project Division
Yelahanka Zone
BBMP, Bangalore - 92

NOTES:-

1) Do Not Scale The Drawings

2) All Dimensions Are In meters

INDEX

CC ROAD

PROJECT	Improvements to Roads and Drains in Ward No-07 Byatarayanapura
CLIENT	BBMP

CIVIL PRO
STRUCTURAL ENGINEERS, ARCHITECTS
& PROJECT MANAGEMENT CONSULTANTS
No. 4, 7th MAIN,
MALLESWARAM BANGALORE–560003
Ph : 23444801
Mob : 91–9448227083,91–9972924526
E–mail: rudraprasad3@rediffmail.com
Web: www.arkengineeers.com

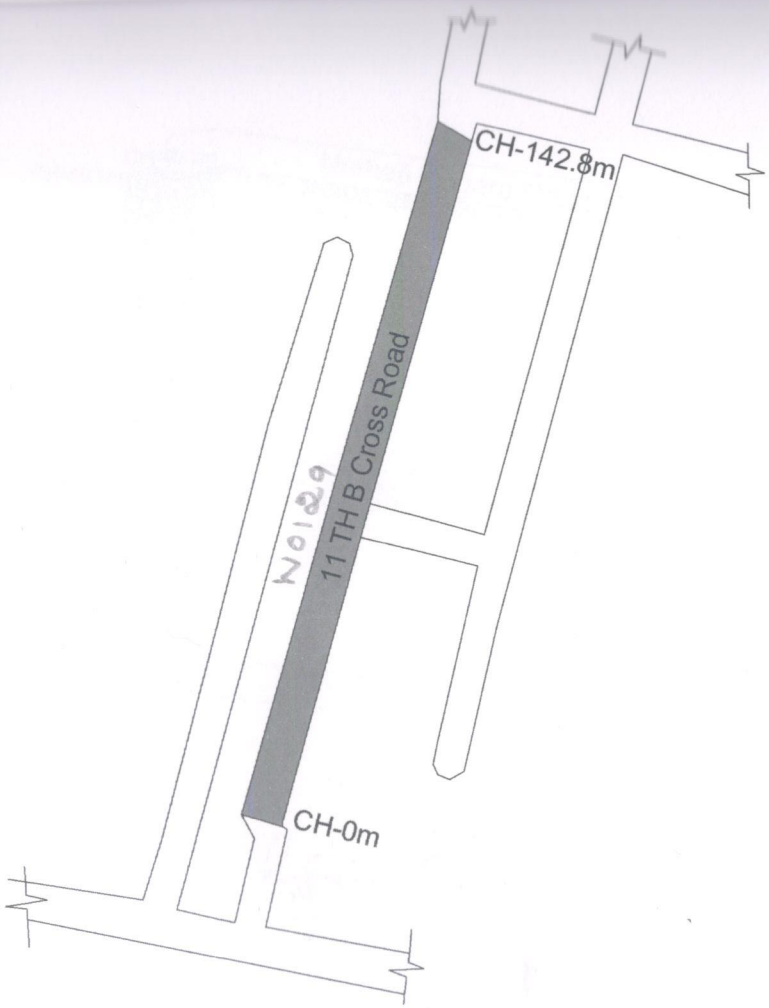

Jakkur Layout

Asst. Executive Engineer
Project Division
Yelahanka Zone
BBMP, Bangalore - 92

NOTES:-

1) Do Not Scale The Drawings
2) All Dimensions Are In meters

INDEX

CC ROAD

PROJECT	Improvements to Roads and Drains in Ward No-07 Byatarayanapura
CLIENT	BBMP

CIVIL PRO
STRUCTURAL ENGINEERS, ARCHITECTS & PROJECT MANAGEMENT CONSULTANTS
No. 4, 7th MAIN,
MALLESWARAM BANGALORE–560003
Ph : 23444801
Mob : 91–9448227083,91–9972924526
E–mail: rudraprasad3@rediffmail.com
Web: www.arkengineers.com

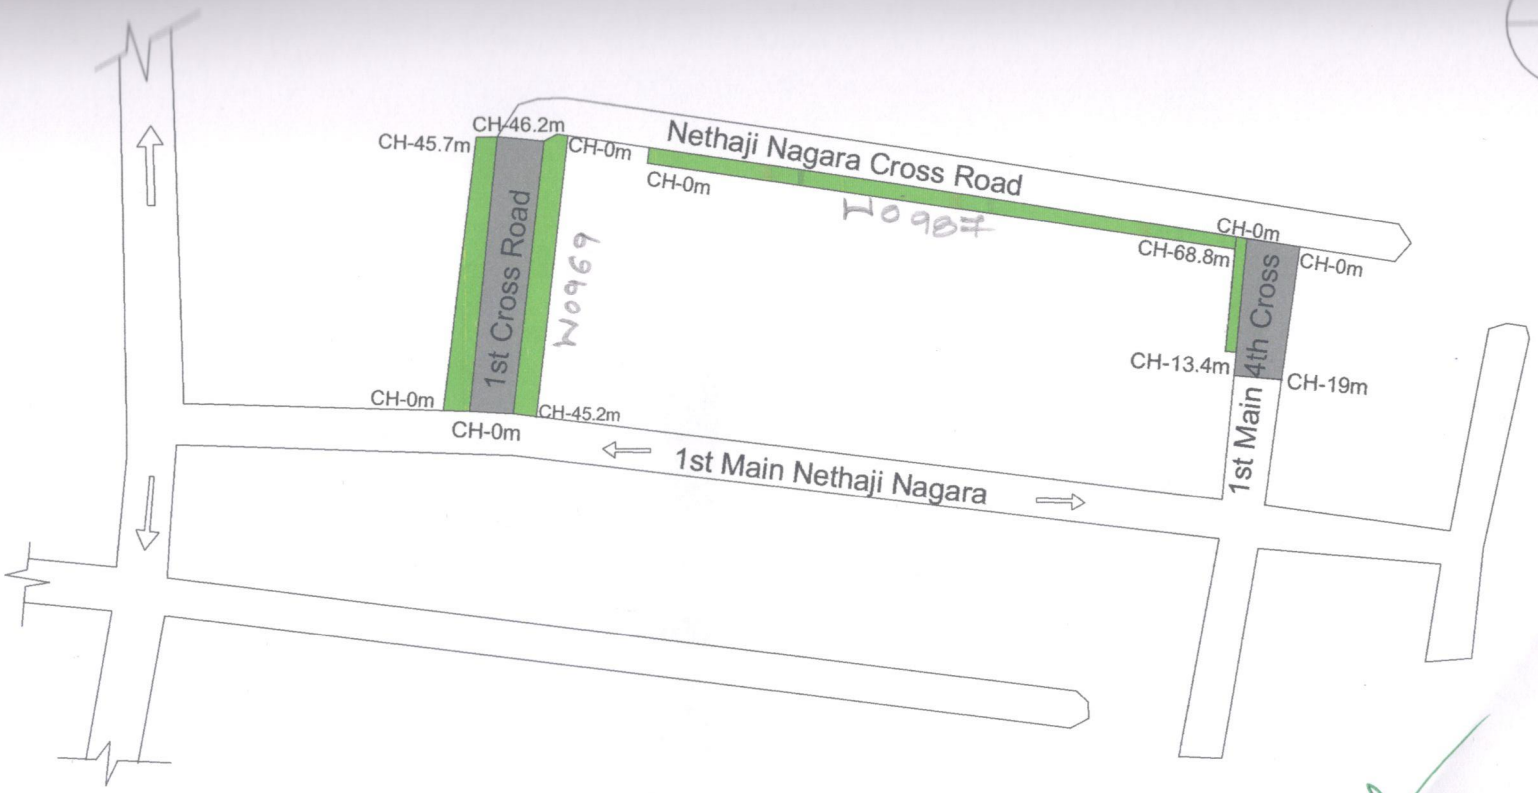

NETHAJI NAGAR

NOTES:-

1) Do Not Scale The Drawings

2) All Dimensions Are In meters

INDEX

CC ROAD

CC DRAIN

Asst. Executive Engineer
Project Division
Yelahanka Zone
BBMP, Bangalore - 92

PROJECT	Improvements to Roads and Drains in Ward No-07 Byatarayanapura
CLIENT	BBMP

CIVIL PRO
STRUCTURAL ENGINEERS, ARCHITECTS
& PROJECT MANAGEMENT CONSULTANTS
No. 4, 7th MAIN,
MALLESWARAM BANGALORE-560003
Ph : 23444801
Mob : 91-9448227083,91-9972924526
E-mail: rudraprasad3@rediffmail.com
Web: www.arkengineeers.com

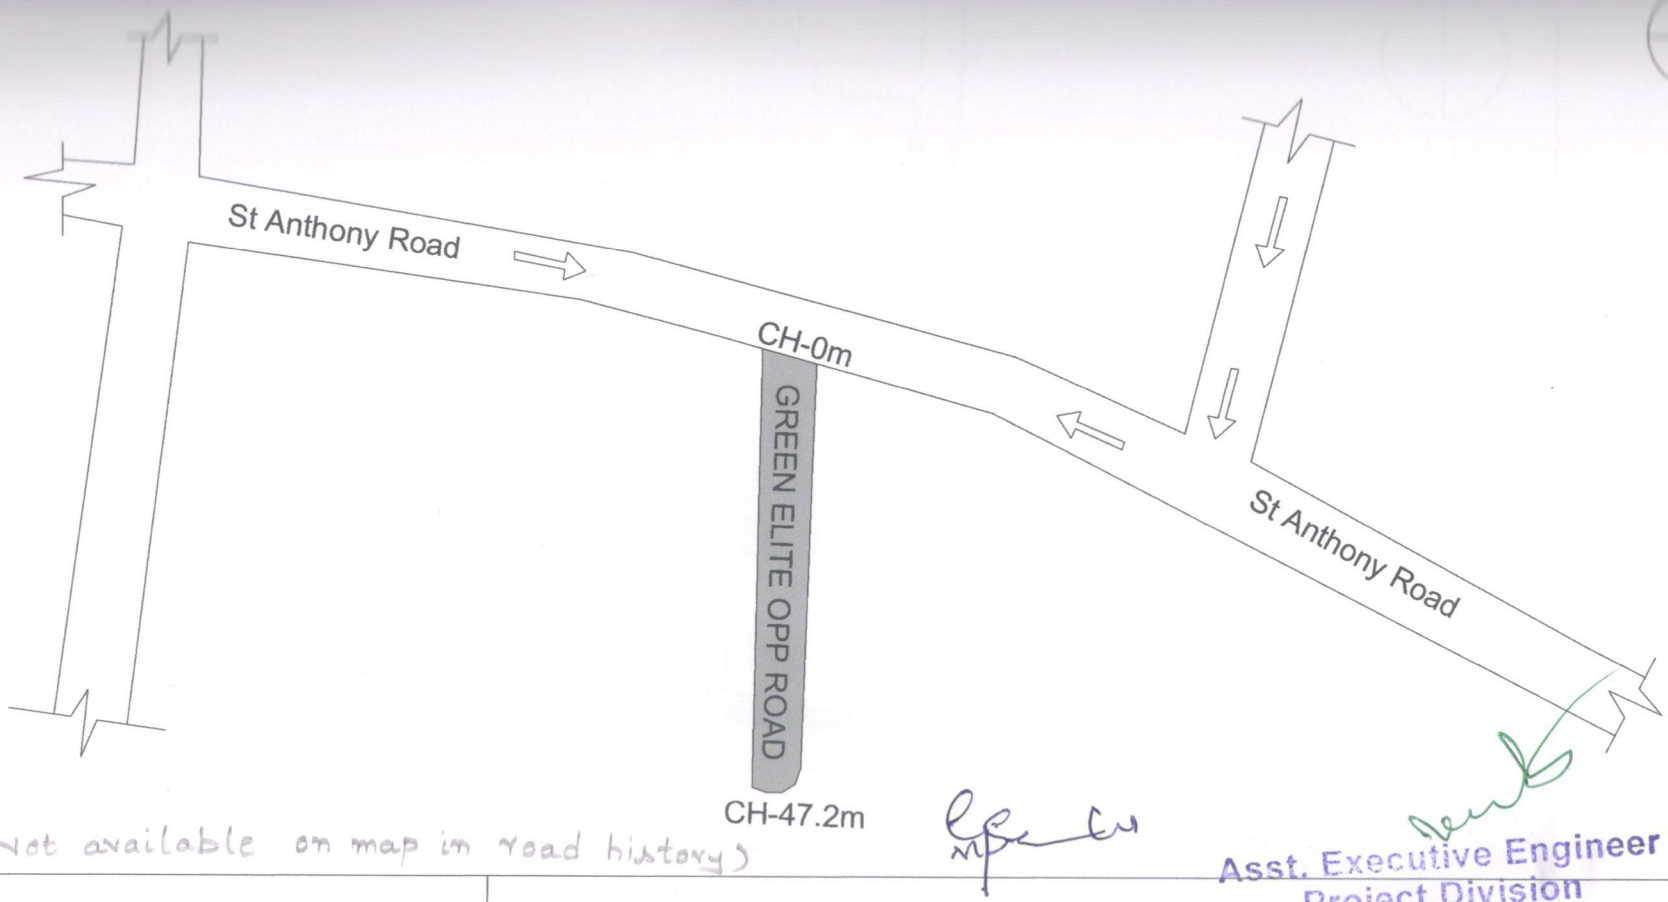

(Not available on map in road history)

Asst. Executive Engineer
Project Division
Yelahanka Zone
BBMP, Bangalore - 92

NOTES:-

1) Do Not Scale The Drawings

2) All Dimensions Are In meters

INDEX

CC ROAD

PROJECT	Improvements to Roads and Drains in Ward No-07 Byatarayanapura
CLIENT	BBMP

CIVIL PRO
STRUCTURAL ENGINEERS, ARCHITECTS
& PROJECT MANAGEMENT CONSULTANTS
No. 4, 7th MAIN,
MALLESWARAM BANGALORE–560003
Ph : 23444801
Mob : 91–9448227083,91–9972924526
E–mail: rudraprasad3@rediffmail.com
Web: www.arkengineeers.com

Yogesh Nagara

NOTES:-

1) Do Not Scale The Drawings

2) All Dimensions Are In meters

INDEX

CC ROAD

CC DRAIN

Executive Engineer
Project Division
Yelahanka Zone
BBMP, Bangalore - 92

PROJECT	Improvements to Roads and Drains in Ward No-07 Bytarayanapura
CLIENT	BBMP

CIVIL PRO
STRUCTURAL ENGINEERS, ARCHITECTS & PROJECT MANAGEMENT CONSULTANTS
No. 4, 7th MAIN,
MALLESWARAM BANGALORE-560003
Ph : 23444801
Mob : 91-9448227083,91-9972924526
E-mail: rudraprasad3@rediffmail.com
Web: www.orkengineers.com

Kuvempu Nagara

Asst. Executive Engineer
Project Division
Yelahanka Zone
BBMP, Bangalore - 92

NOTES:-

1) Do Not Scale The Drawings

2) All Dimensions Are In meters

INDEX

CC
ROAD

PROJECT	Improvements to Roads and Drains in WardNo-07 Byatarayanapura
CLIENT	BBMP

CIVIL PRO
STRUCTURAL ENGINEERS, ARCHITECTS
& PROJECT MANAGEMENT CONSULTANTS
No. 4, 7th MAIN,
MALLESWARAM BANGALORE–560003
Ph : 23444801
Mob : 91–9448227083,91–9972924526
E–mail: rudraprasad3@rediffmail.com
Web: www.arkengineeers.com

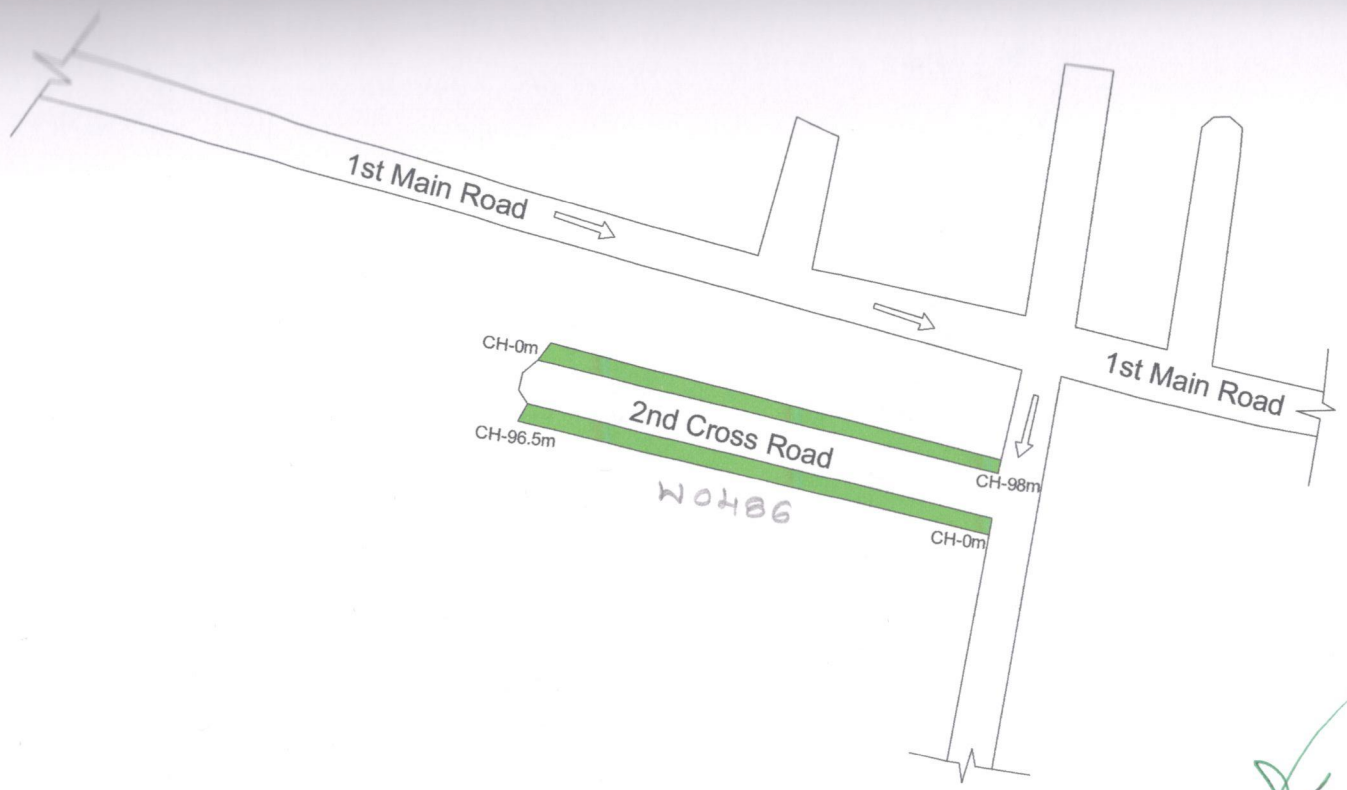

W0486

Amrutha Nagar C Sector

AMRUTH NAGAR

Asst. Executive Engineer
Project Division
Yelahanka Zone
BBMP, Bangalore - 92

NOTES:-

1) Do Not Scale The Drawings

2) All Dimensions Are In meters

INDEX

CC DRAIN

PROJECT	Improvements to Roads and Drains in Ward No-07 Byatarayanapura
CLIENT	BBMP

CIVIL PRO
STRUCTURAL ENGINEERS, ARCHITECTS & PROJECT MANAGEMENT CONSULTANTS
No. 4, 7th MAIN,
MALLESWARAM BANGALORE-560003
Ph : 23444801
Mob : 91-9448227083,91-9972924526
E-mail: rudraprasad3@rediffmail.com
Web: www.arkengineeers.com

Jakkur

Asst. Executive Engineer
Project Division
Yelahanka Zone
BBMP, Bangalore - 92

NOTES:-

1) Do Not Scale The Drawings
2) All Dimensions Are In meters

INDEX

CC DRAIN

CULVERT

PROJECT	Improvements to Roads and Drains in Ward No-07 Byatarayanapura

CIVIL PRO
STRUCTURAL ENGINEERS, ARCHITECTS
& PROJECT MANAGEMENT CONSULTANTS
No. 4, 7th MAIN,
MALLESWARAM BANGALORE-560003
Ph : 23444801
Mob : 91-9448227083,91-9972924526
E-mail: rudrapraad3@rediffmail.com

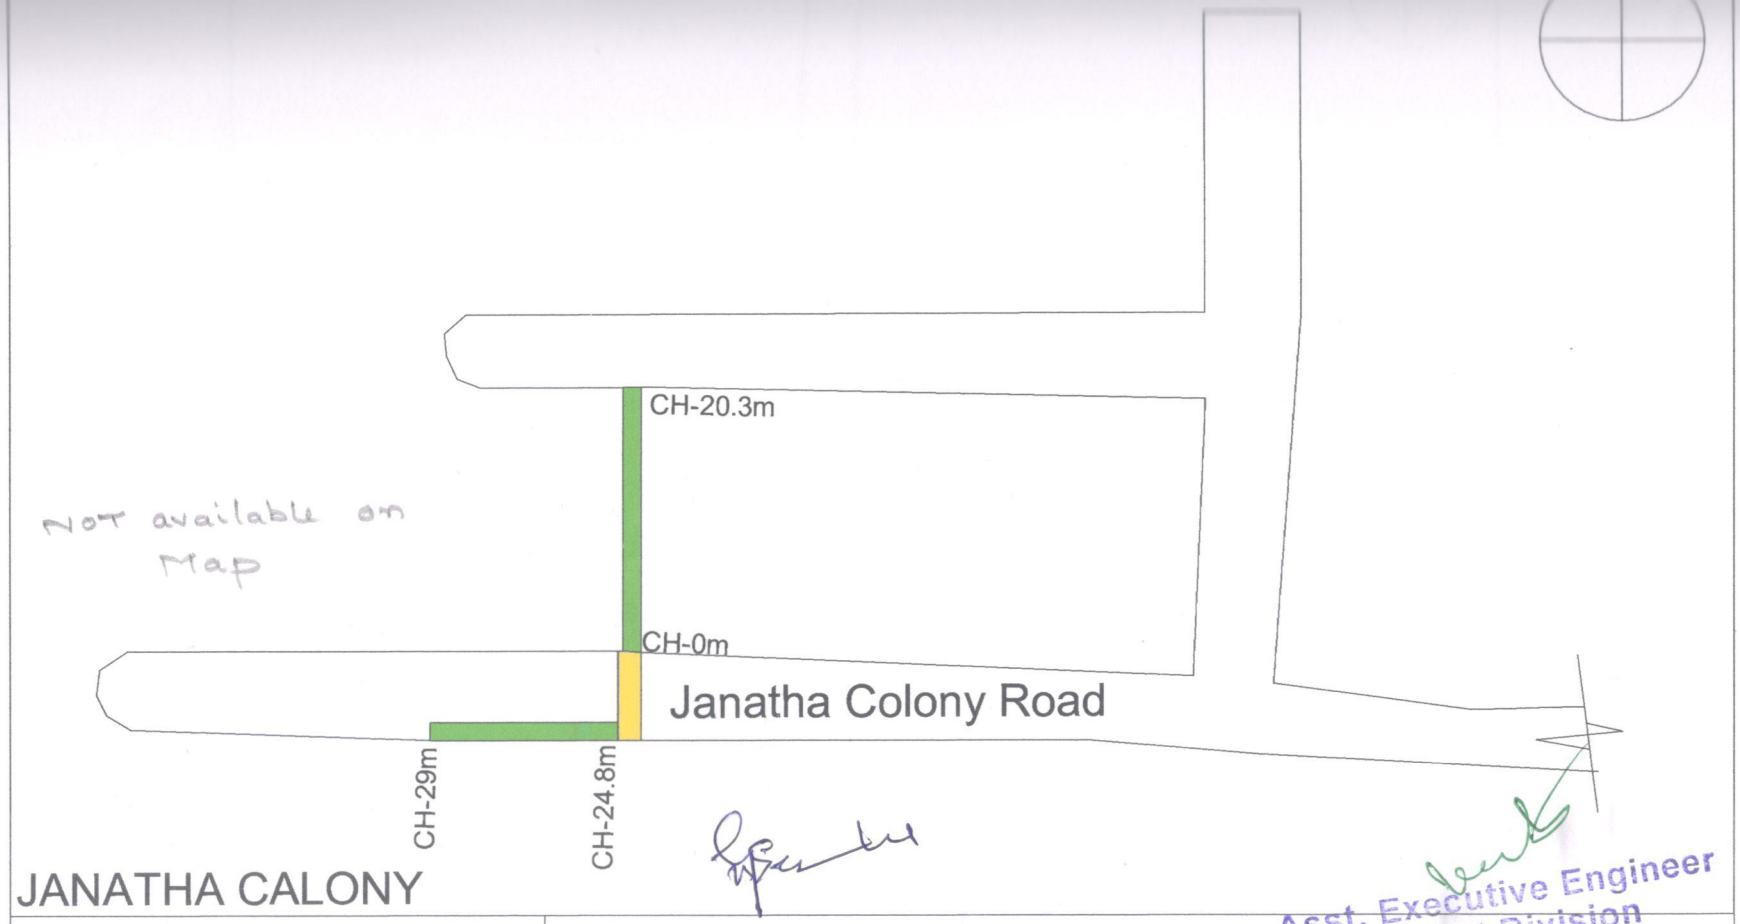

JANATHA CALONY

NOTES:-

1) Do Not Scale The Drawings

2) All Dimensions Are In meters

INDEX

CC DRAIN

CULVERT

Asst. Executive Engineer
Project Division
Yelahanka Zone
BBMP, Bangalore - 92

PROJECT	Improvements to Roads and Drains in Ward No-07 Byatarayanapura
CLIENT	BBMP

CIVIL PRO
STRUCTURAL ENGINEERS, ARCHITECTS
& PROJECT MANAGEMENT CONSULTANTS
No. 4, 7th MAIN,
MALLESWARAM BANGALORE–560003
Ph : 23444801
Mob : 91–9448227083,91–9972924526
E–mail: rudraprasad3@rediffmail.com
Web: www.arkengineeers.com

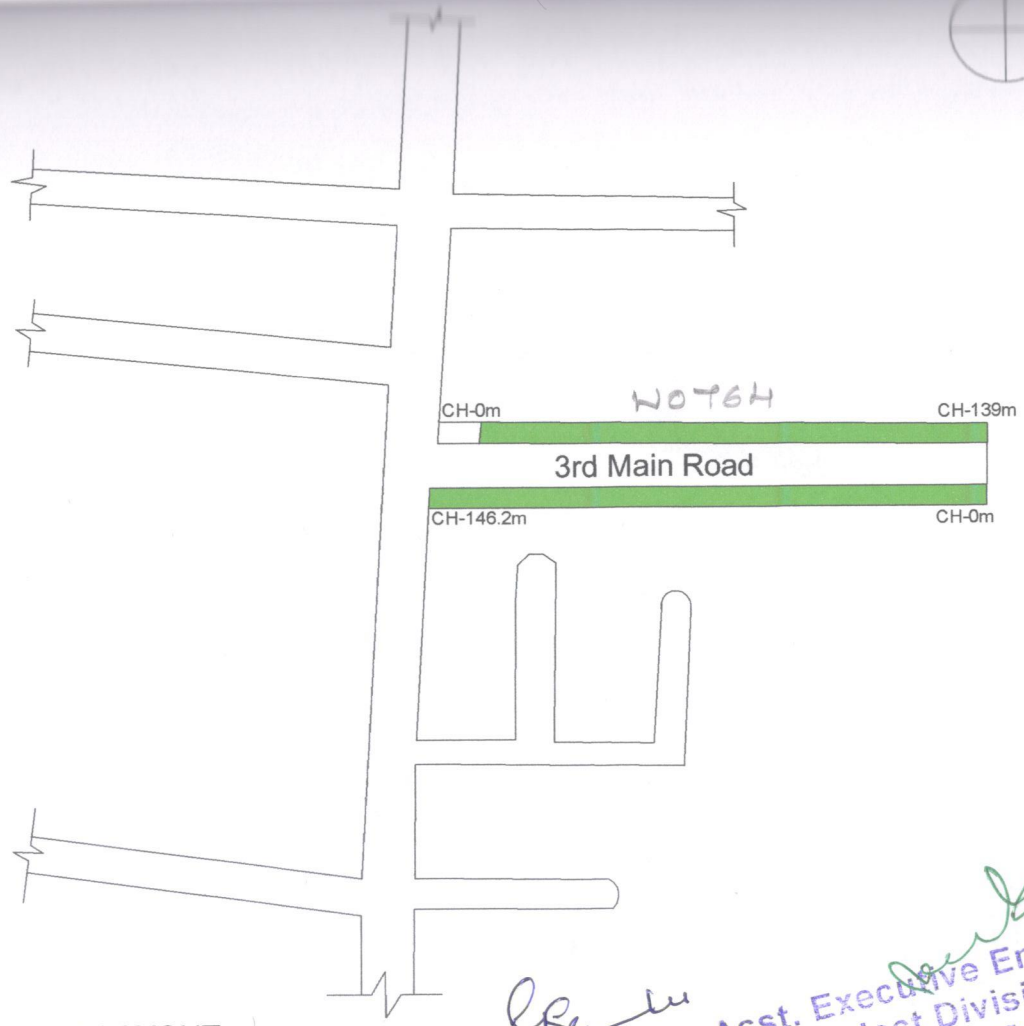

SANDYAGAPPA LAYOUT

Asst. Executive Engineer
Project Division
Yelahanka Zone
BBMP, Bangalore - 92

NOTES:-

1) Do Not Scale The Drawings
2) All Dimensions Are In meters

INDEX

CC
DRAIN

PROJECT	Improvements to Roads and Drains in Ward No-07 Byatarayanapura
CLIENT	BBMP

CIVIL PRO
STRUCTURAL ENGINEERS, ARCHITECTS
& PROJECT MANAGEMENT CONSULTANTS
No. 4, 7th MAIN,
MALLESWARAM BANGALORE–560003
Ph : 23444801
Mob : 91–9448227083,91–9972924526
E–mail: rudraprasad3@rediffmail.com
Web: www.arkengineers.com

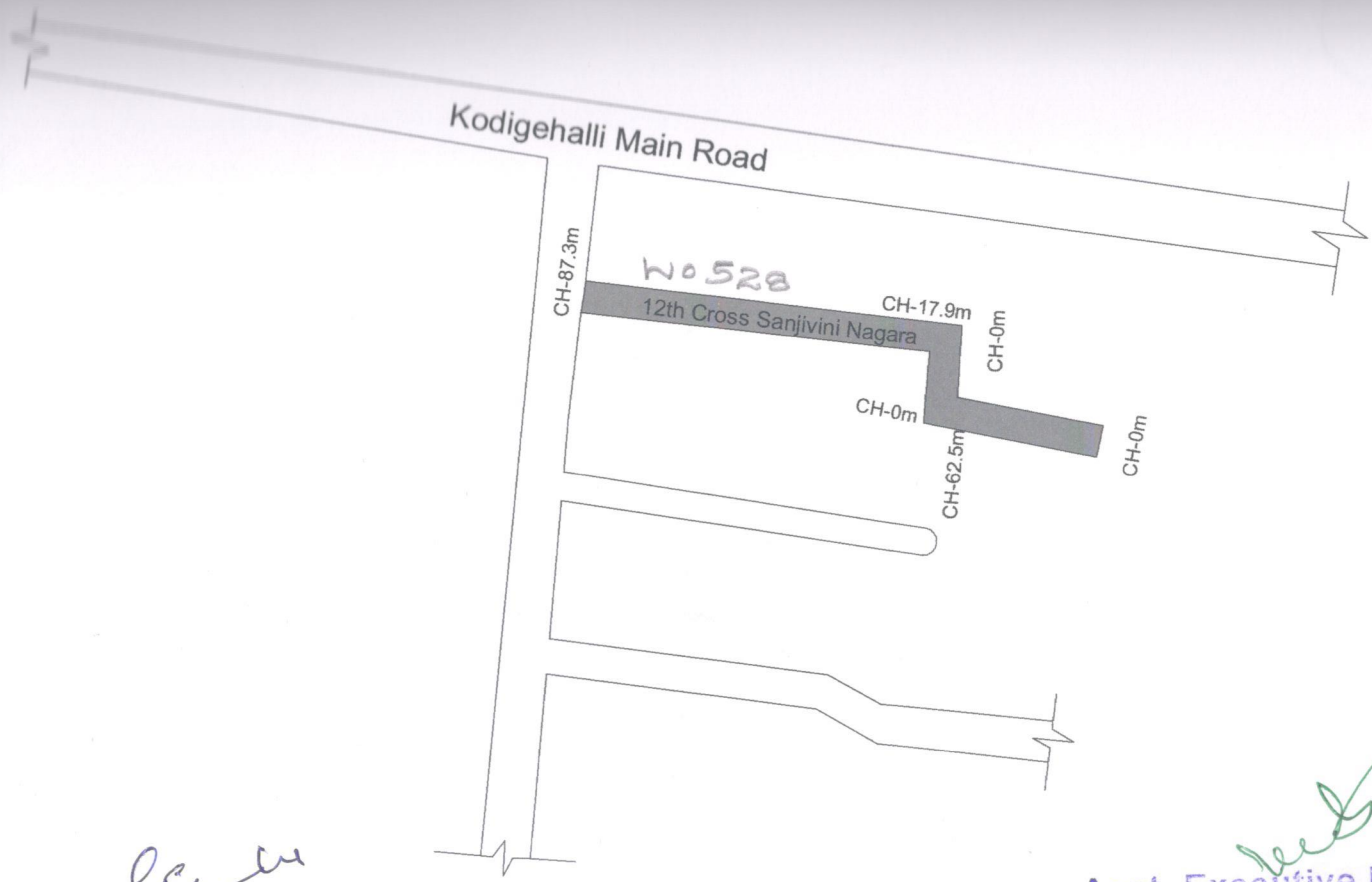

Asst. Executive Engineer
Project Division
Yelahanka Zone
BBMP, Bangalore - 92

NOTES:-

1) Do Not Scale The Drawings

2) All Dimensions Are In meters

INDEX

CC ROAD

PROJECT	Improvements to Roads and Drains in Ward No-07 Byatarayanapura
CLIENT	BBMP

CIVIL PRO
STRUCTURAL ENGINEERS, ARCHITECTS
& PROJECT MANAGEMENT CONSULTANTS
No. 4, 7th MAIN,
MALLESWARAM BANGALORE-560003
Ph : 23444801
Mob : 91-9448227083,91-9972924526
E-mail: rudraprasad3@rediffmail.com
Web: www.crkengineers.com

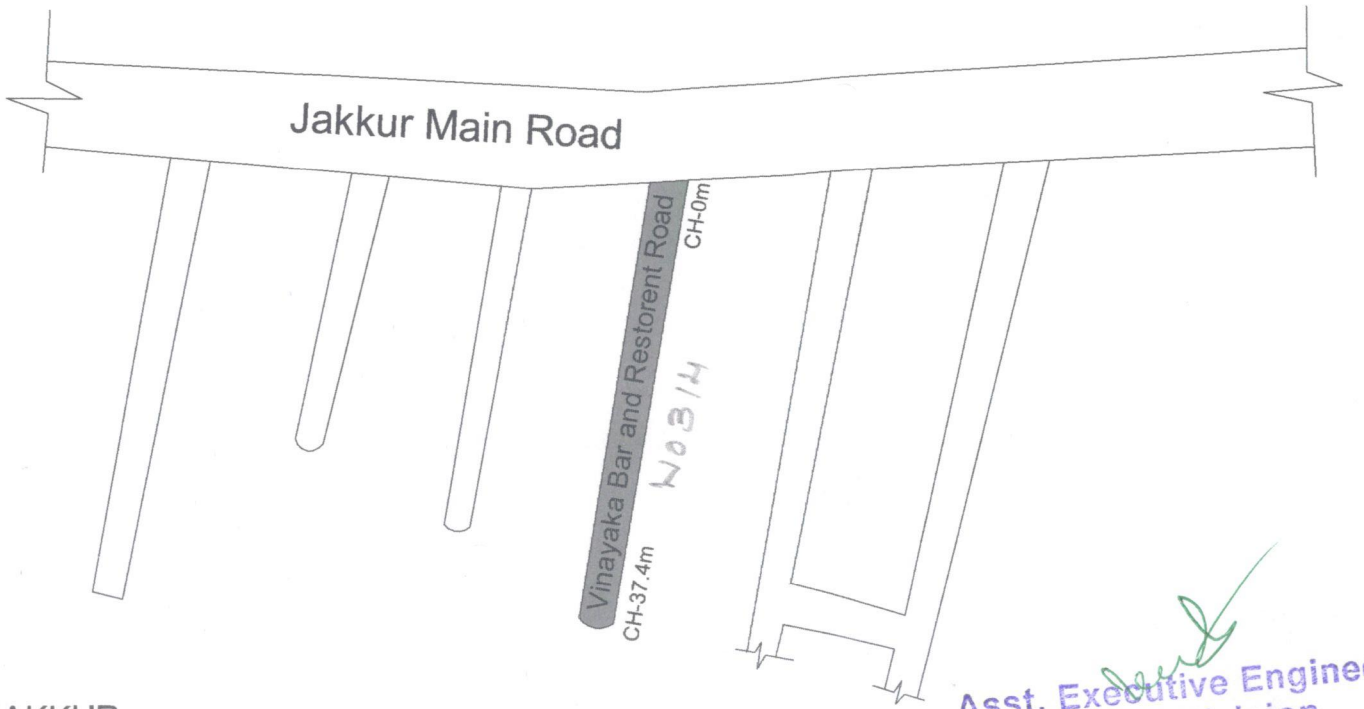

JAKKUR

Asst. Executive Engineer
Project Division
Yelahanka Zone
BBMP, Bangalore - 92

NOTES:-

1) Do Not Scale The Drawings

2) All Dimensions Are In meters

INDEX

CC ROAD

PROJECT	Improvements to Roads and Drains in Ward No-07 Byatarayanapura	CIVIL PRO **STRUCTURAL ENGINEERS, ARCHITECTS & PROJECT MANAGEMENT CONSULTANTS**
CLIENT	BBMP	No. 4, 7th MAIN, MALLESWARAM BANGALORE-560003 Ph : 23444801 Mob : 91-9448227083,91-9972924526 E-mail: rudraprasad3@rediffmail.com Web: www.arkengineeers.com